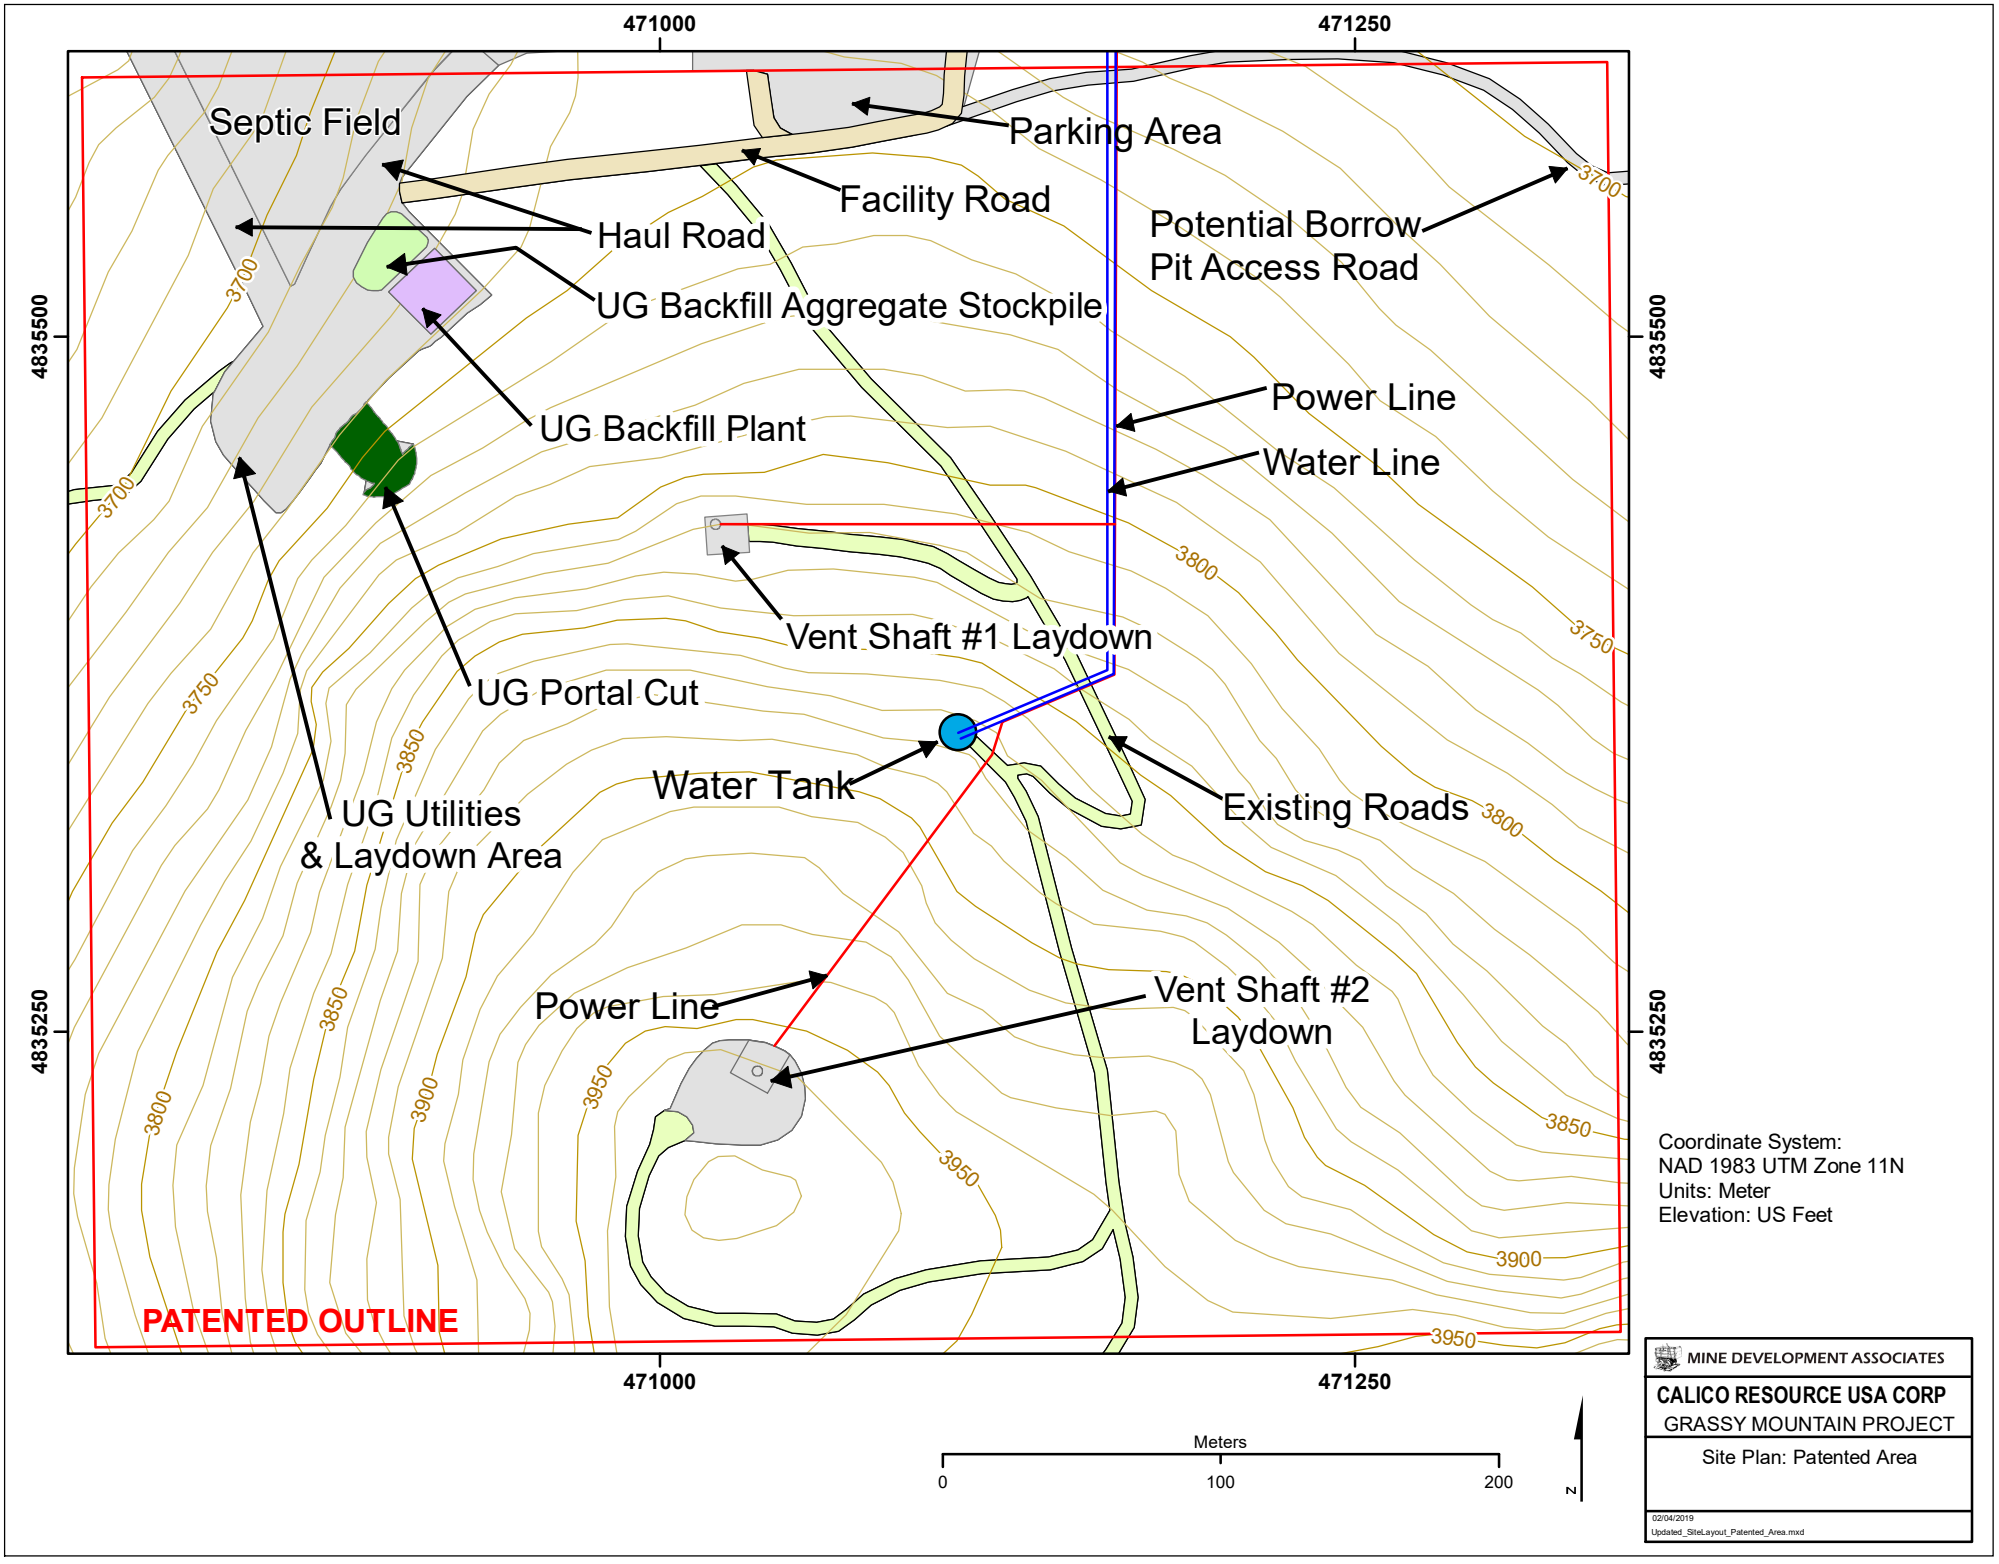
471000
471250
4835500
4835250
Septic Field
Parking Area
Facility Road
Haul Road
Potential Borrow
Pit Access Road
UG Backfill Aggregate Stockpile
UG Backfill Plant
Power Line
Water Line
Vent Shaft #1 Laydown
UG Portal Cut
UG Utilities
& Laydown Area
Water Tank
Existing Roads
Power Line
Vent Shaft #2
Laydown
PATENTED OUTLINE
3700
3750
3800
3850
3900
3950
Meters
0
100
200
N
Coordinate System:
NAD 1983 UTM Zone 11N
Units: Meter
Elevation: US Feet
MINE DEVELOPMENT ASSOCIATES
CALICO RESOURCE USA CORP
GRASSY MOUNTAIN PROJECT
Site Plan: Patented Area
02/04/2019
Updated_SiteLayout_Patented_Area.mxd